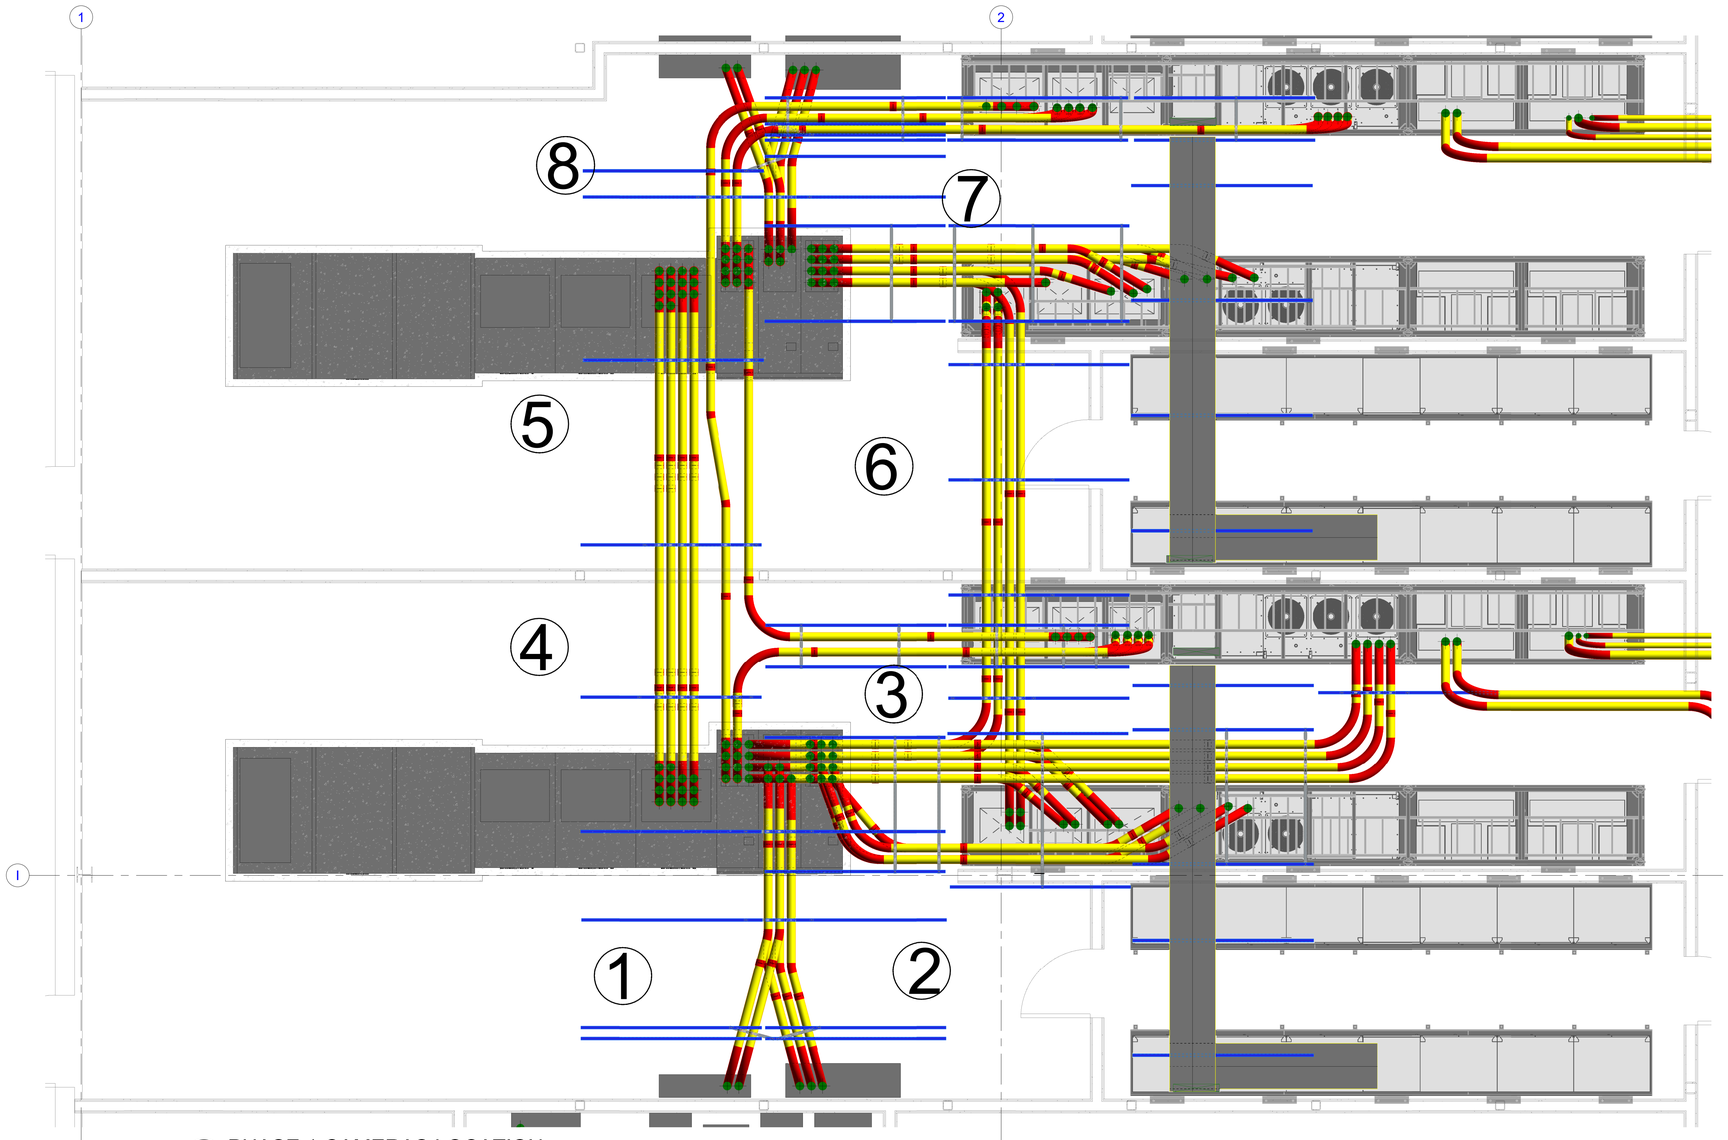


1 PHASE 1 CAMERAS LOCATION
SCALE: 3/8" = 1'-0"

Scan each QR code or click on the links below to view 360 degree renderings of Greenlee Bendworks conduit layouts utilized on one of our projects.

PHASE 1-CAMERA 1
http://pano.autodesk.com/pano.html?url=jpgs/c5ec88bc-b556-4338-a020-5ddb6dad3373

PHASE 1-CAMERA 2
http://pano.autodesk.com/pano.html?url=jpgs/565f086f-7c61-42fa-b6a5-65950a635329

PHASE 1-CAMERA 3
http://pano.autodesk.com/pano.html?url=jpgs/5e2295cf-b1b5-4108-8e19-15c27e9566a7

PHASE 1-CAMERA 4
http://pano.autodesk.com/pano.html?url=jpgs/68c65d68-e1fd-4f81-a546-7ea1476173b7

PHASE 1-CAMERA 5
http://pano.autodesk.com/pano.html?url=jpgs/f7221f6d-7d39-4187-93c6-5814c7787114

PHASE 1-CAMERA 6
http://pano.autodesk.com/pano.html?url=jpgs/63d5bbcd-1f69-4171-a538-7bf21f469a52

PHASE 1-CAMERA 7
http://pano.autodesk.com/pano.html?url=jpgs/7957beb9-a310-45ac-a0c6-dfb2f35c28f1

PHASE 1-CAMERA 8
http://pano.autodesk.com/pano.html?url=jpgs/19c70cec-c8b1-40f2-9423-7e1702586565

KEY PLAN




REVISION DATE
REVISION DESCRIPTION
REVISION #

ALL DESIGNS, ARRANGEMENTS, DETAILS AND PLANS INDICATED OR PRESENTED BY THIS DRAWING, AS INSTRUMENTS OF SERVICE, ARE AND SHALL REMAIN THE PROPERTY OF CACHE VALLEY ELECTRIC COMPANY. REPRODUCTION OR RE-USE BY ANY METHOD WHATSOEVER, IN WHOLE OR IN PART, WITHOUT THE WRITTEN PERMISSION OF CACHE VALLEY ELECTRIC COMPANY IS PROHIBITED.

© CACHE VALLEY ELECTRIC COMPANY 2011

CACHE VALLEY ELECTRIC CO.
DESIGN BUILD SERVICES
1338 South Gustin Road
Salt Lake City, Utah 84104

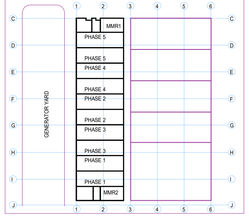STAMP

SHEET DESCRIPTION
PHASE 1 CAMERA LOCATION

DRAWN BY: Author
APPROVED BY: Approver
CVE PROJECT #: 11467
DATE: 2018 03 02
REVISION:
SCALE: 3/8" = 1'-0"

EZC-301.01

5/24/2018 1:07:02 PM

© CACHE VALLEY ELECTRIC COMPANY 2012